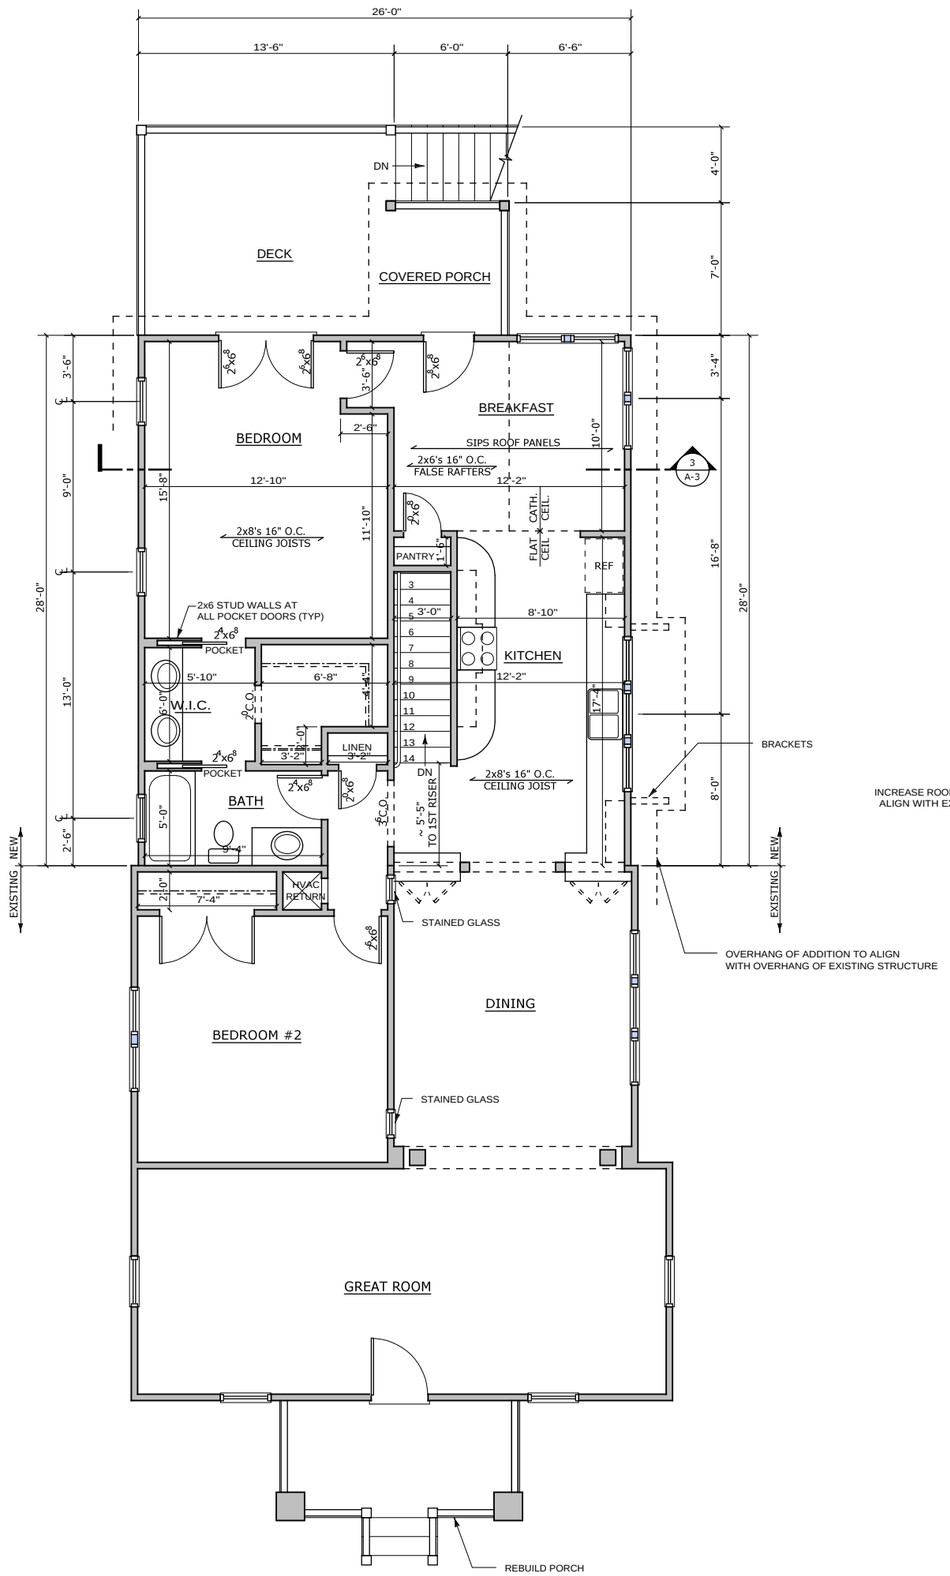

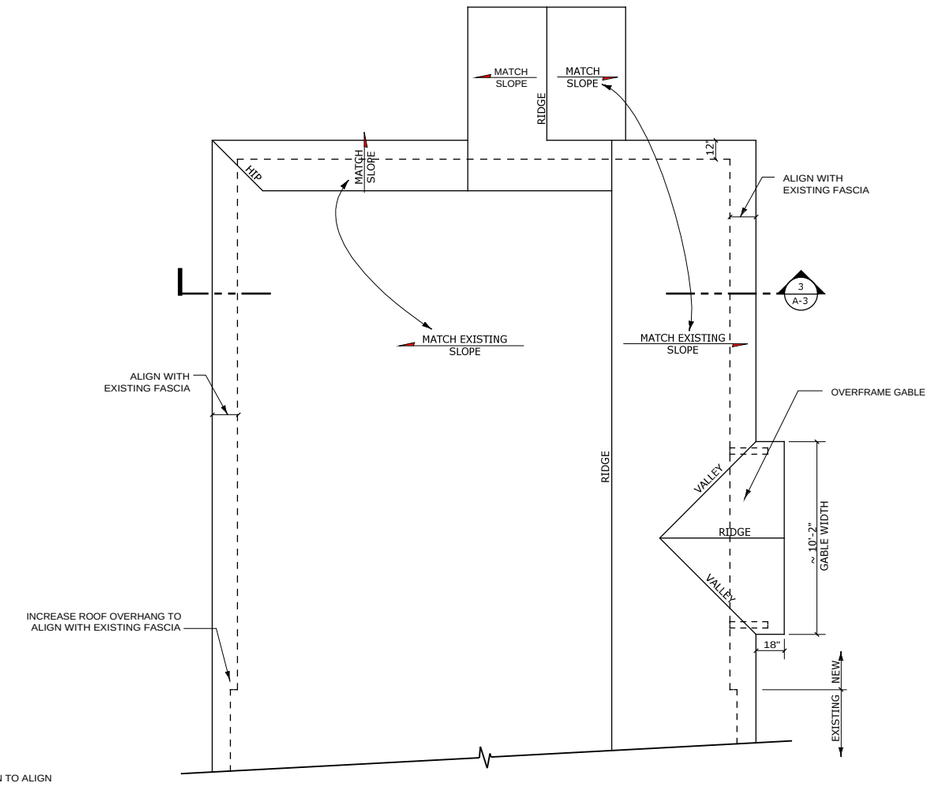

2 A-3 ROOF PLAN

SCALE: 1/4" = 1'-0"

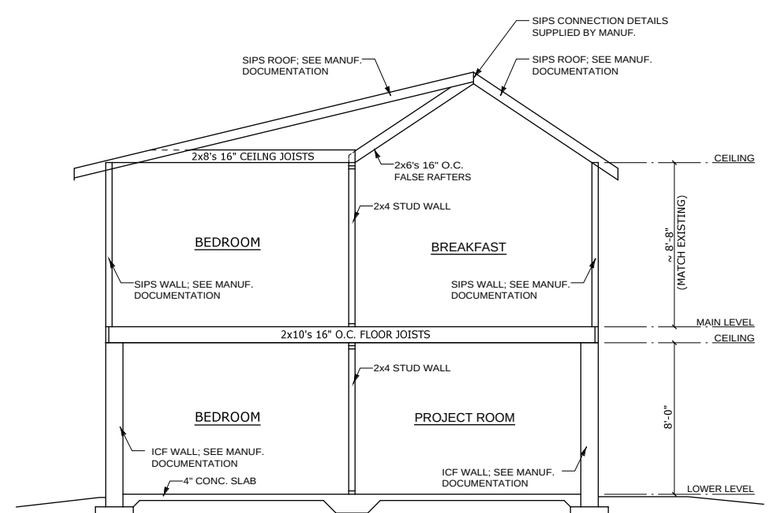

Wacholz Yellow House
313 W. Queen Street
Hillsborough, NC 27278

MATTHEWS
DESIGN AND DRAFTING
511 HILLSBOROUGH STREET
RALEIGH, NC 27603

DATE: DEC 14, 20

SECOND FLOOR PLAN

SHEET