FIRST FLOOR PLAN

SCALE 1/4" = 1'-0"

1½ 0 1 2 3 4 5 6 7 FT.

AREA MEASURED TO OUTSIDE OF FRAME
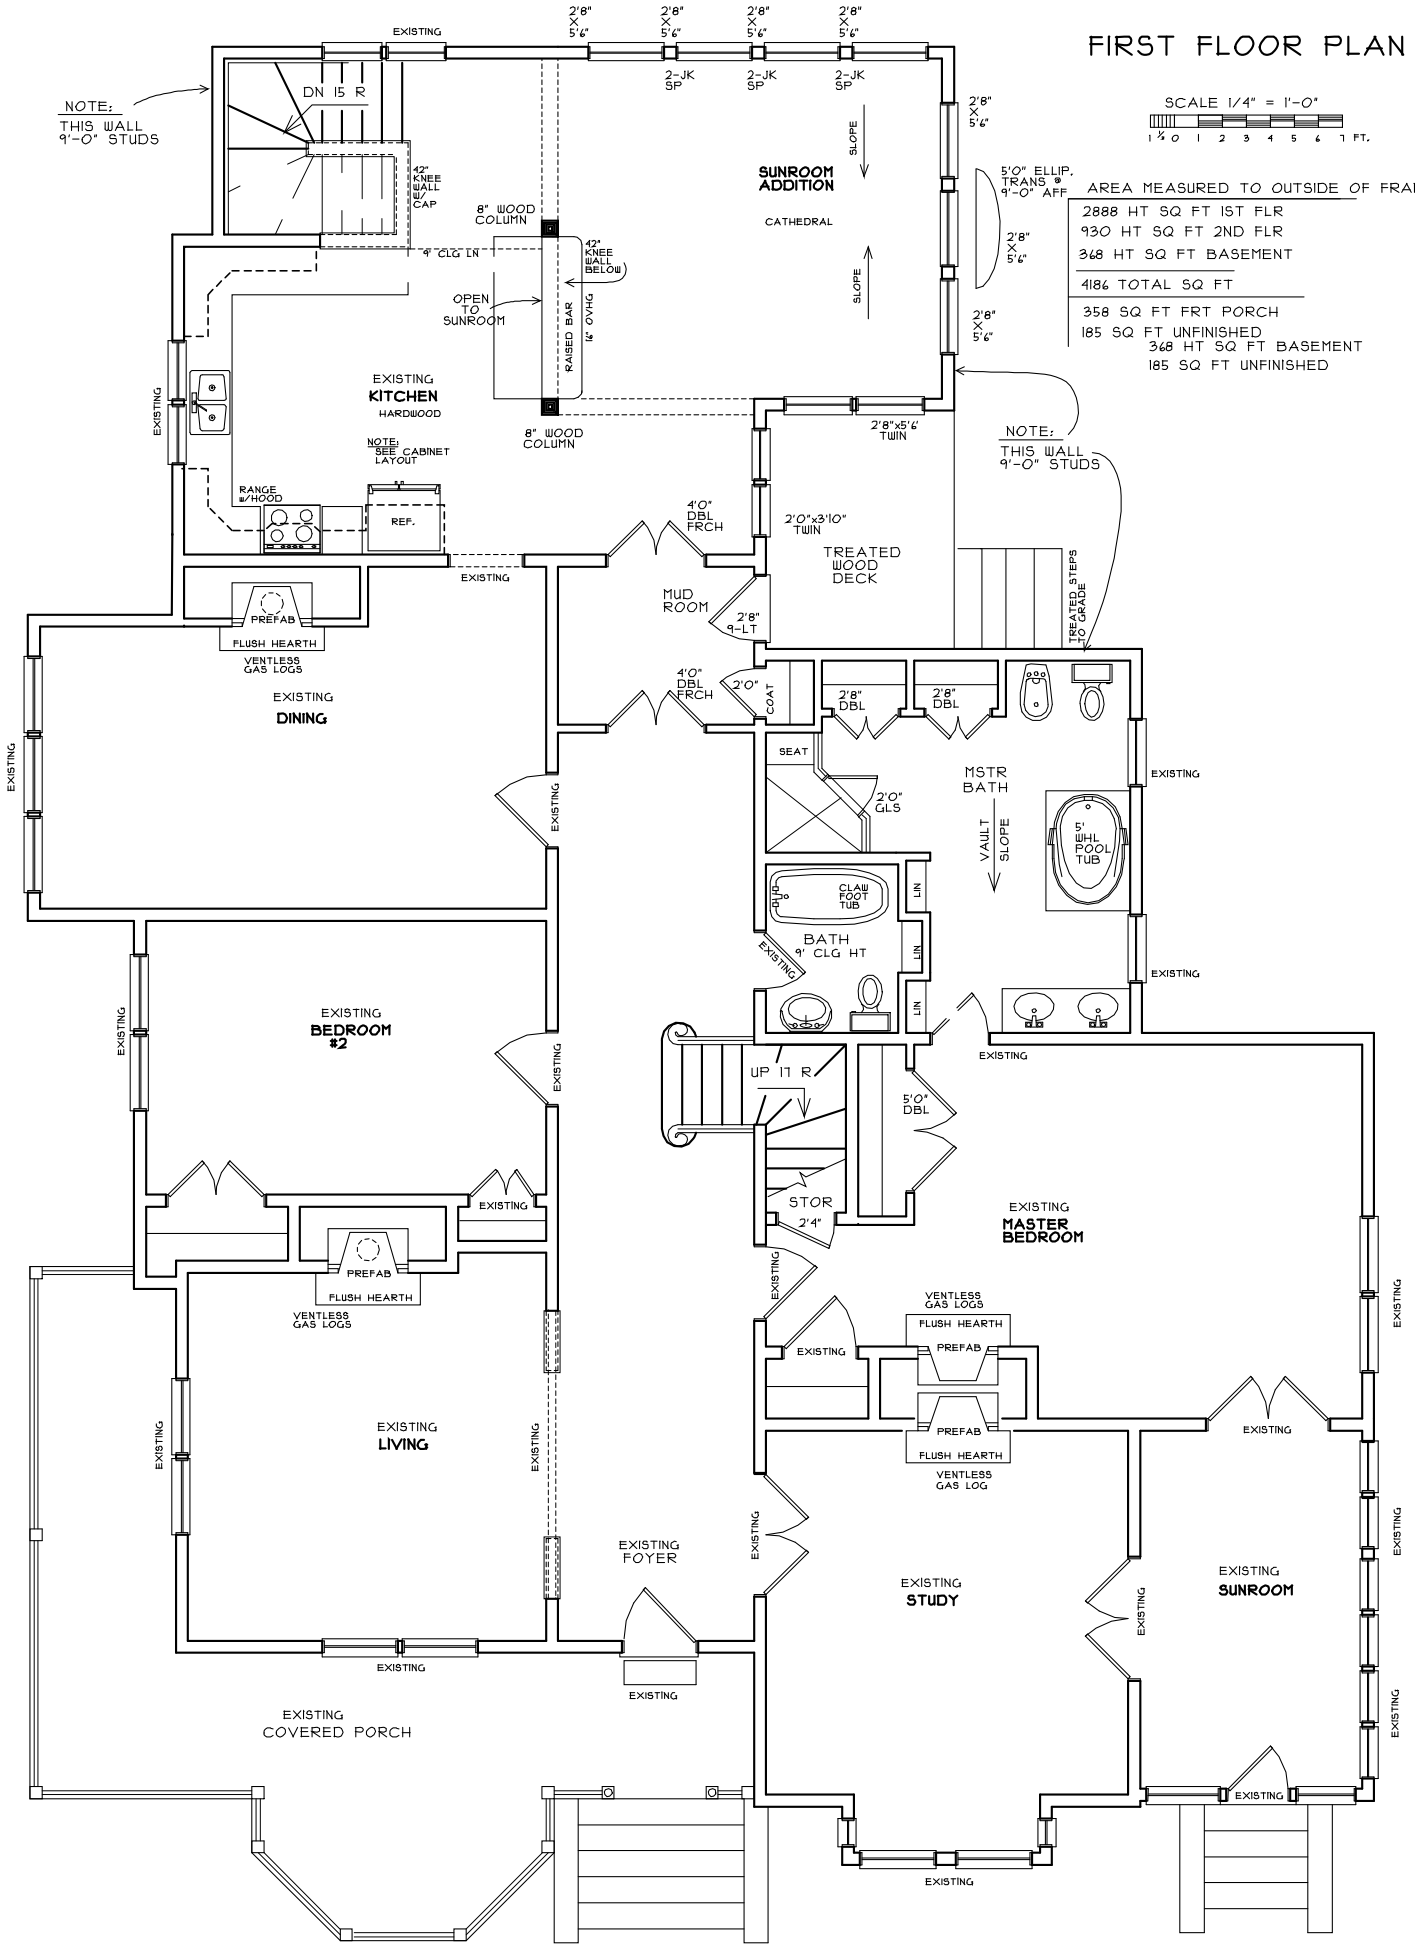
2888 HT SQ FT 1ST FLR
930 HT SQ FT 2ND FLR
368 HT SQ FT BASEMENT
4186 TOTAL SQ FT
358 SQ FT FRT PORCH
185 SQ FT UNFINISHED
368 HT SQ FT BASEMENT
185 SQ FT UNFINISHED